PROPOSED LAYOUT SKETCH FOR: MARK EVANS
HOPKINS TOWNSHIP SUPERVISOR
P.O. BOX 217
HOPKINS, MI 49328

RE: MAPLEWOOD CEMETERY
17TH STREET & 130TH AVENUE
HOPKINS, MI 49328

NOTES:

1. THE FIRST 315 LOTS FORMERLY KNOWN AS HOPKINS UNION CEMETERY.
2. LOTS 1–692 ARE EXISTING LOTS.
3. LOTS 693–839 ARE PROPOSED ADDTIONAL LOTS.
4. LOTS 693–698 & 834–839 WERE NOT STAKED DUE TO TREES AND PILES OF DIRT IN THIS AREA – APRIL 13, 2020.
5. LOTS 1–560 WERE NOT TIED INTO CURRENT SURVEYING CONTROL USED FOR THIS ADDITION. LOCATION OF LOTS 1–560 IS APPROXIMATE.

FURNISHED TAX PARCEL DESCRIPTION:
COMMENCING AT THE SOUTH 1/4 POST; THENCE EAST 779.6 FEET; THENCE NORTHERLY 794.7 FEET TO A POINT WHICH IS 787.5 FEET EAST OF NORTH AND SOUTH 1/4 LINE; THENCE WEST 787.5 FEET TO SAID 1/4 LINE; THENCE SOUTH 793 FEET TO POINT OF BEGINNING. SECTION 15, TOWN 3 NORTH, RANGE 12 WEST, HOPKINS TOWNSHIP, ALLEGAN COUNTY, MICHIGAN.

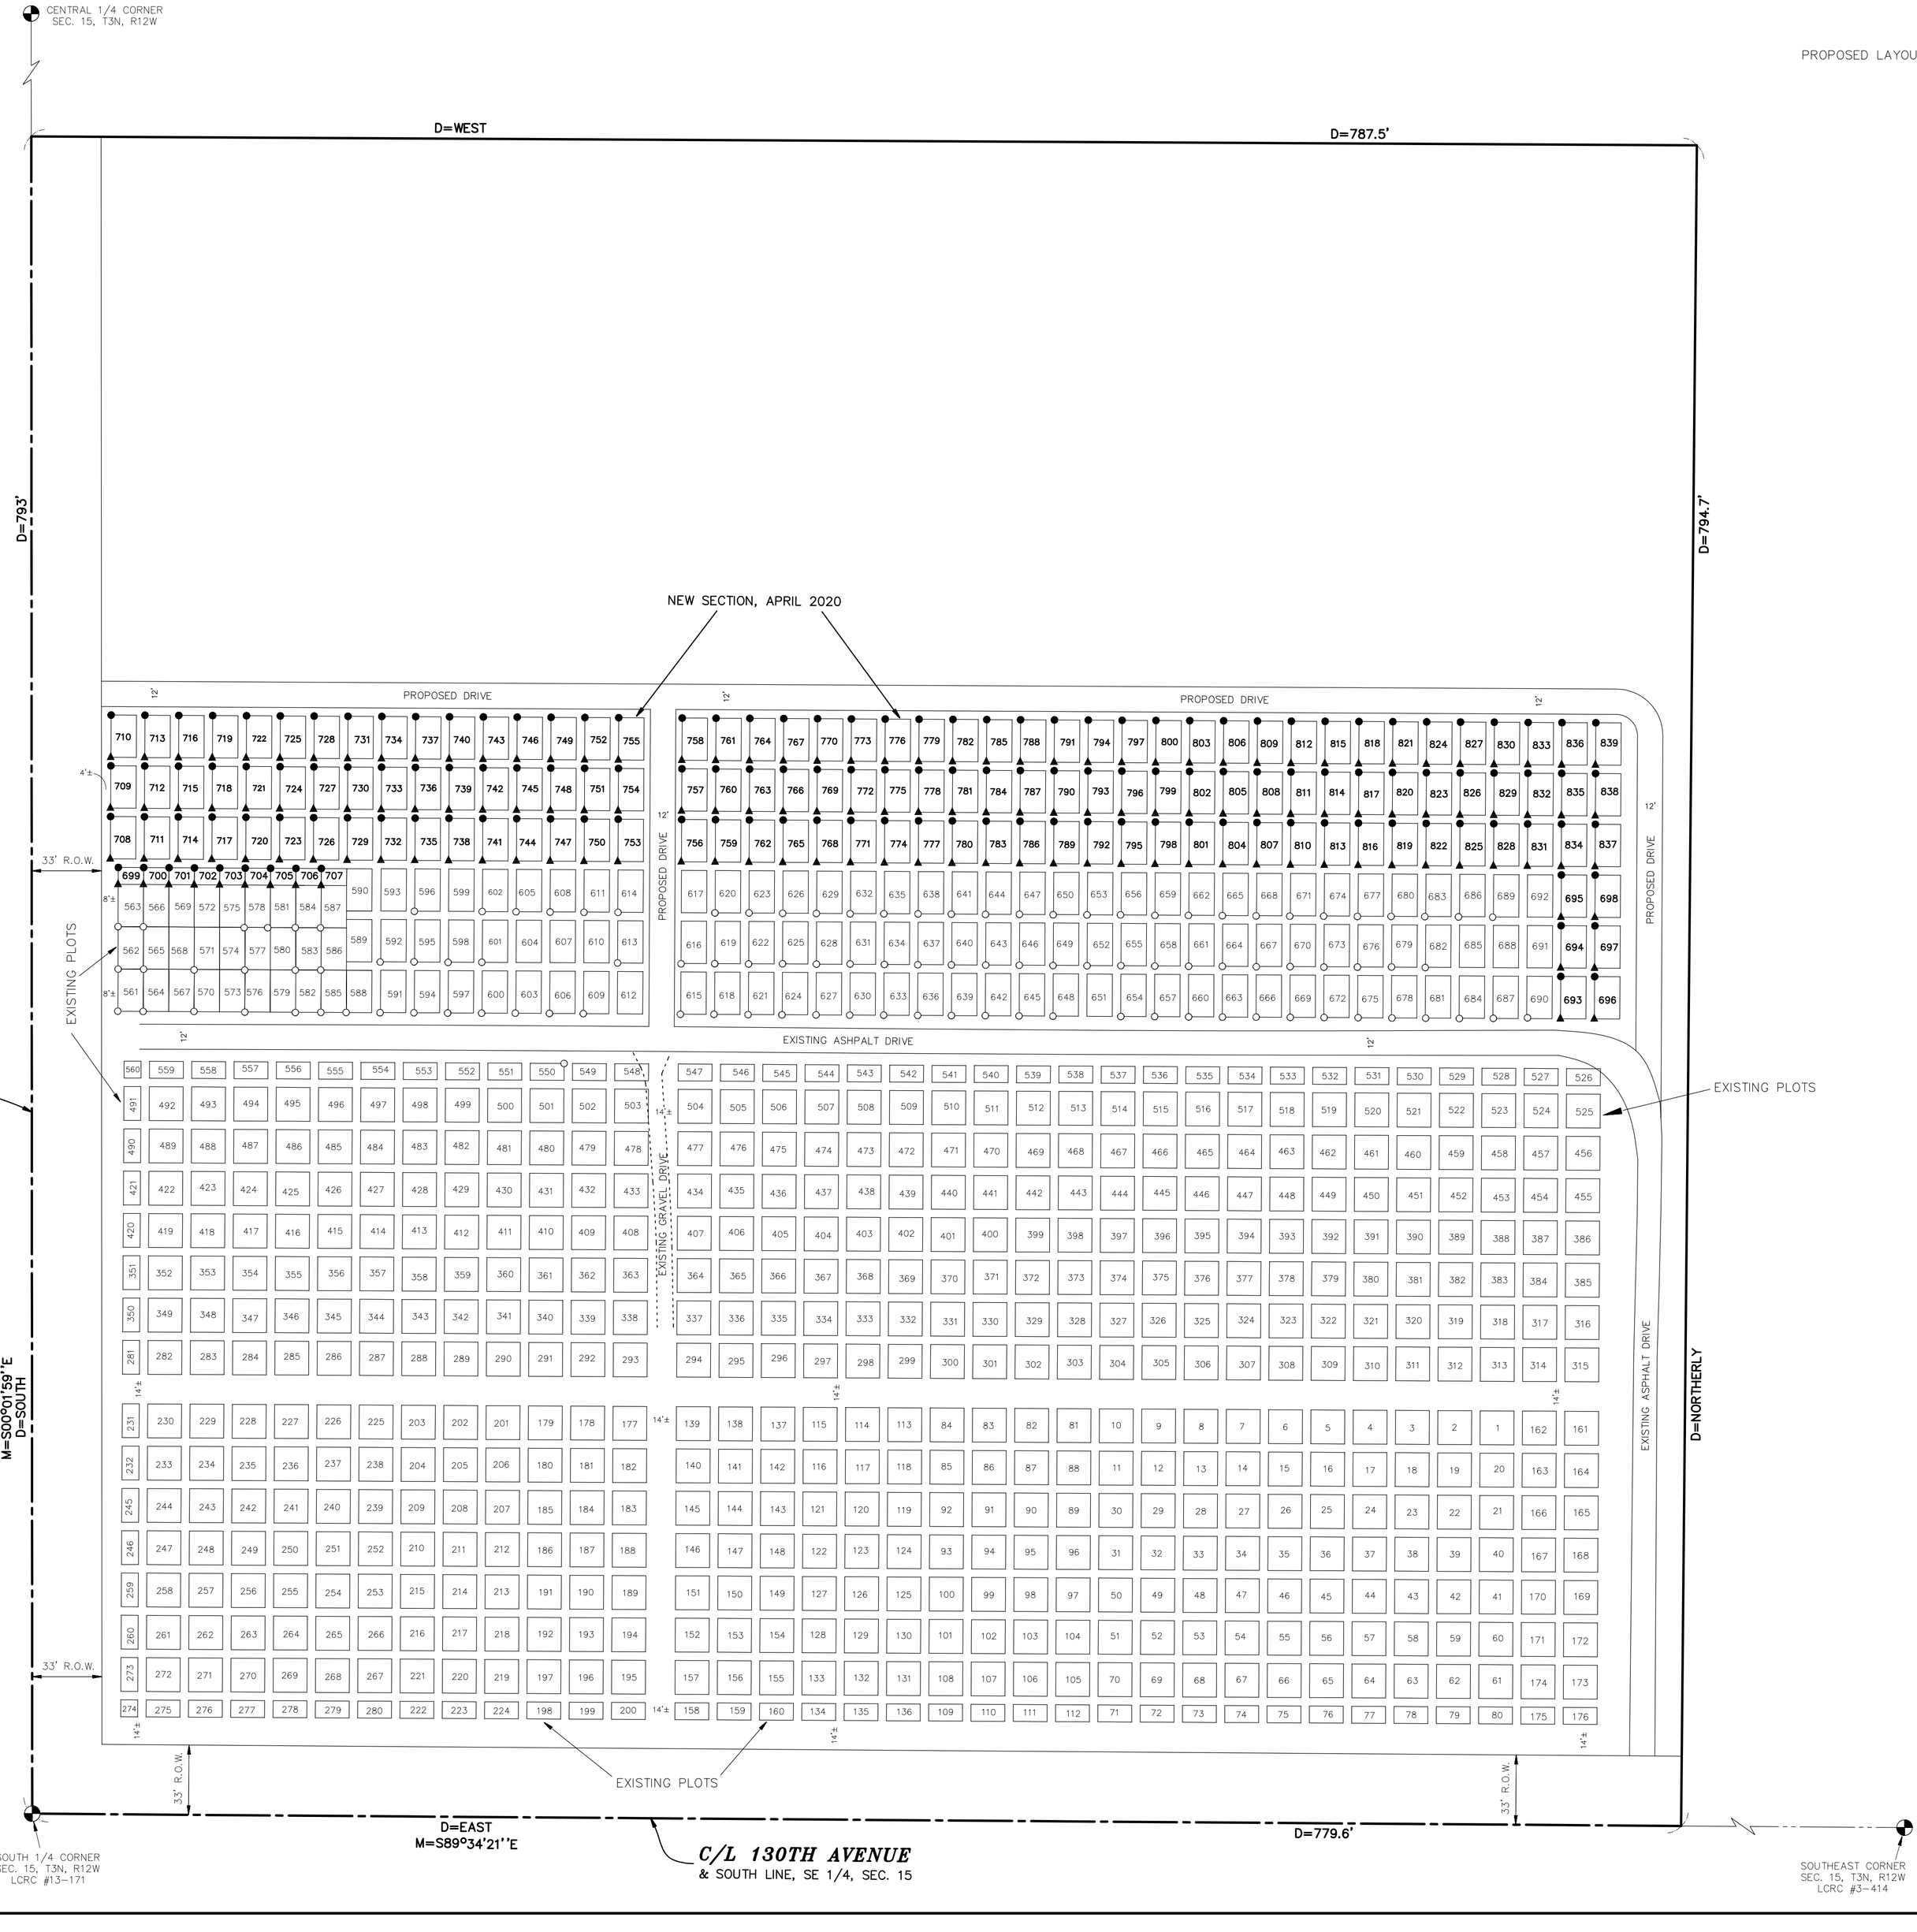

PLOT DETAIL

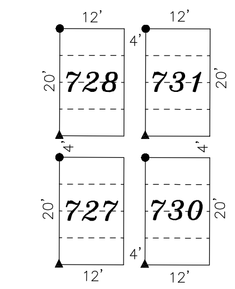

NOTE: PROPOSED ADDTIONAL
20'x12' PLOTS
(4 GRAVES PER PLOT)
(EXCEPT FOR PLOTS #699–707
WHICH ARE 8'x12')

LEGEND

- ▲ = Set aluminum Cemetery Marker
- ○ = Found Existing Cemetery Marker
- ● = Set 1/2" x 9' rebar
- ◆ = Monument
- □ = Wood Stake
- = Power Pole
- = Light Pole
- = Hydrant
- = Street Sign
- = Sanitary Manhole
- = Storm Manhole
- = Catch Basin
- = Curb Inlet
- = Water Valve
- = Gas Valve
- = Well
- = Utility Flags/Markers
- = Handicap Parking
- P = Platted Dimension
- D = Deeded Dimension
- M = Measured Dimension
- C = Calculated Dimension
- X—X—X = Fence Line
- —·—·— = Overhead Wires
- C/L = Centerline

GRAPHIC SCALE
40' 0' 20' 40'
SCALE 1" = 40'

REVISIONS	JONKER LAND SURVEYS P.C.	
	P.O. BOX 385 8373 MERTON AVE. SW BYRON CENTER, MI 49315	PHONE (616) 878–1607
	SHEET 1 OF 1	
	DRAWN BY: AD	WWW.JONKERSURVEYS.COM
	SCALE 1" = 40'	FILE NO.: 19035 | DATE: 4/16/20